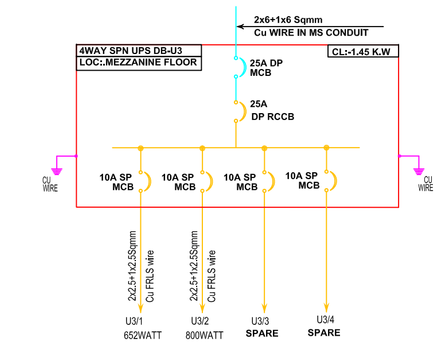

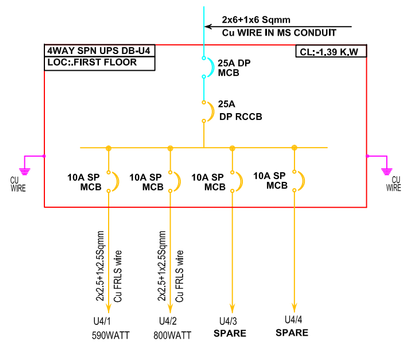

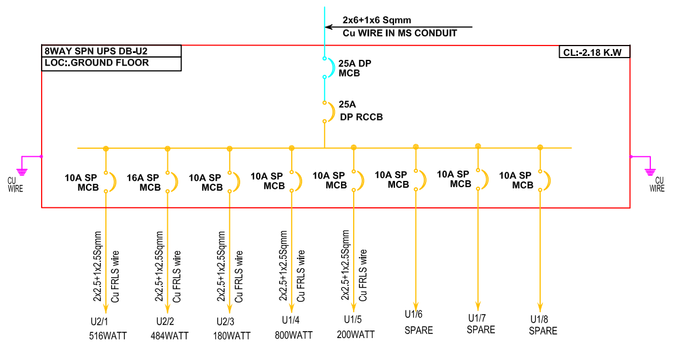

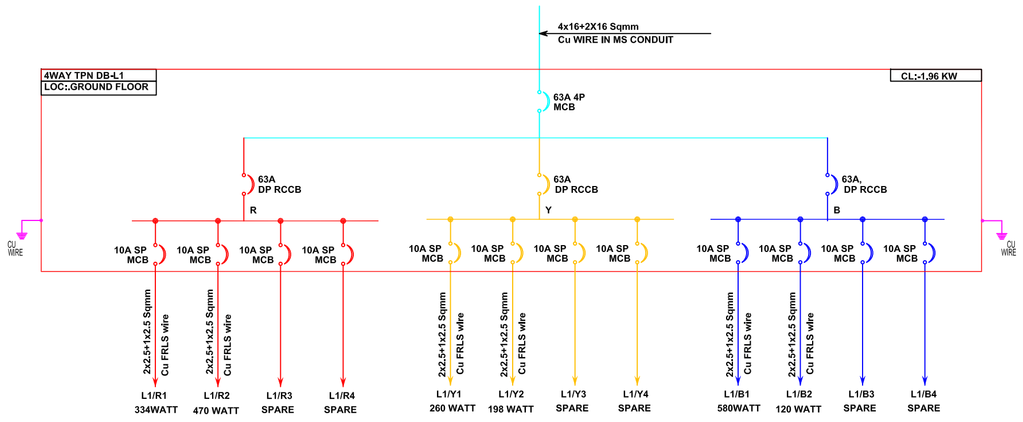

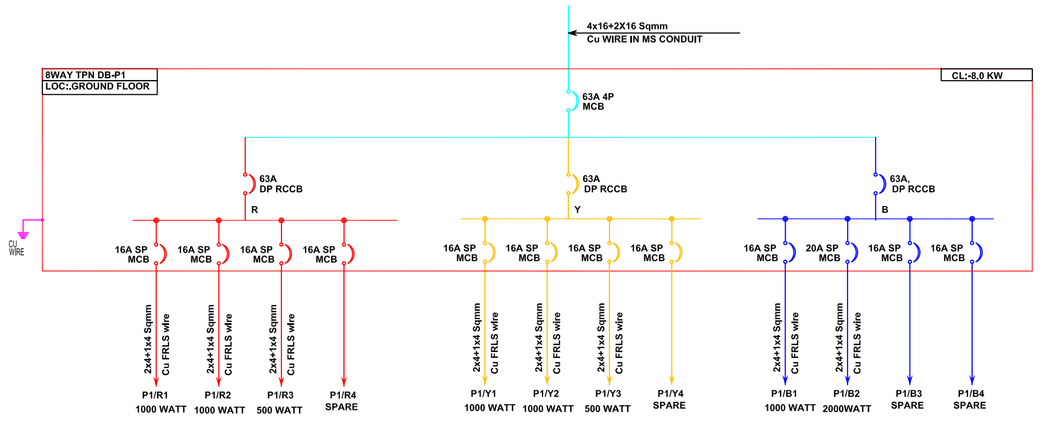

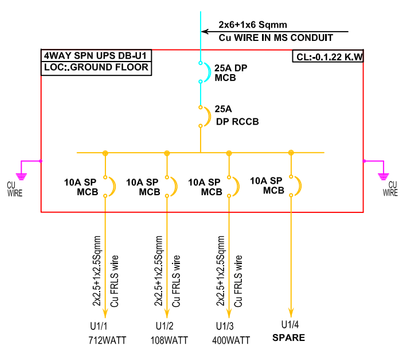

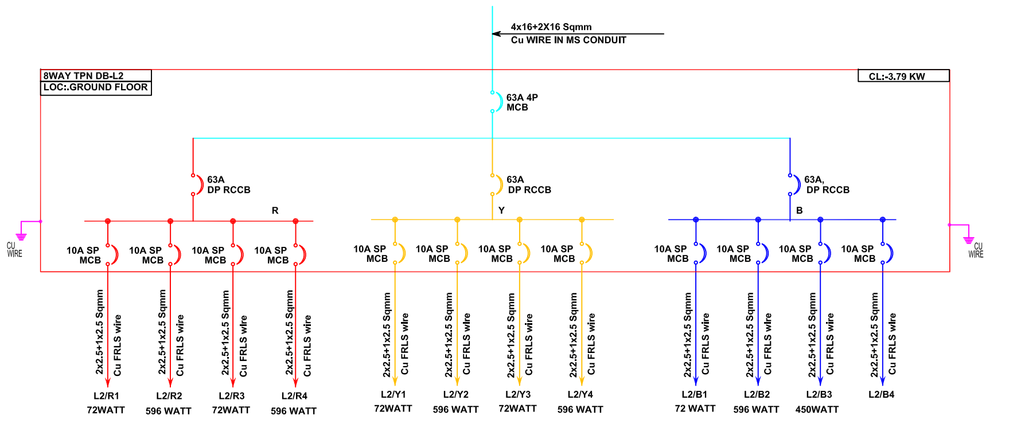

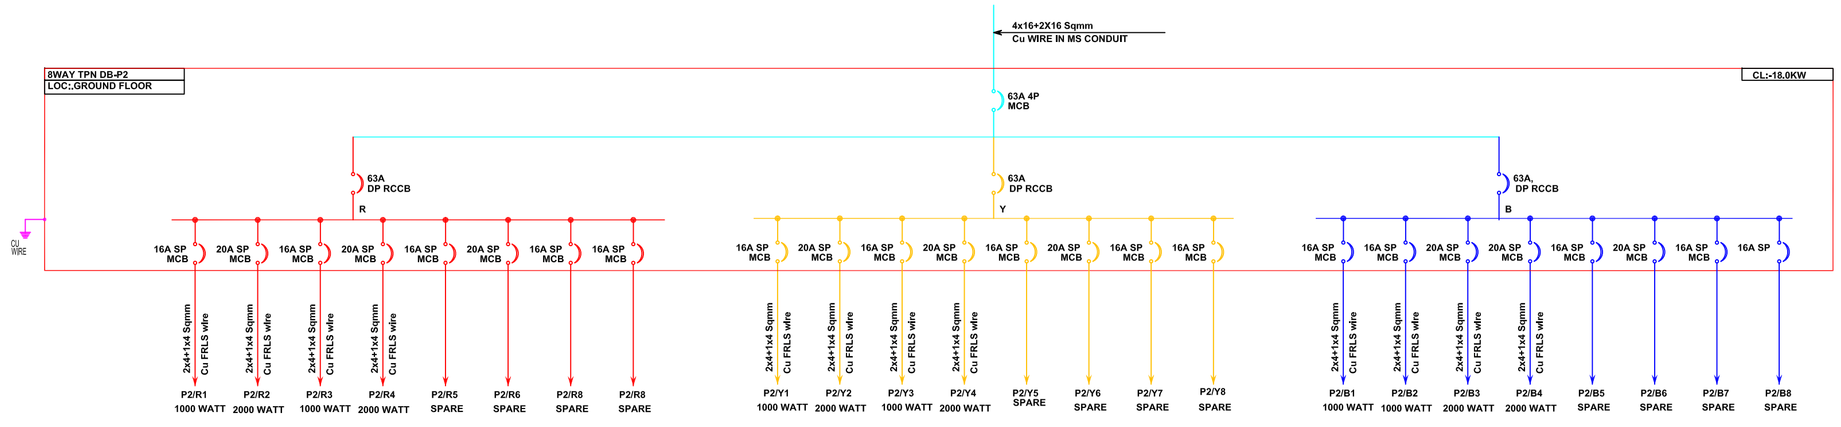

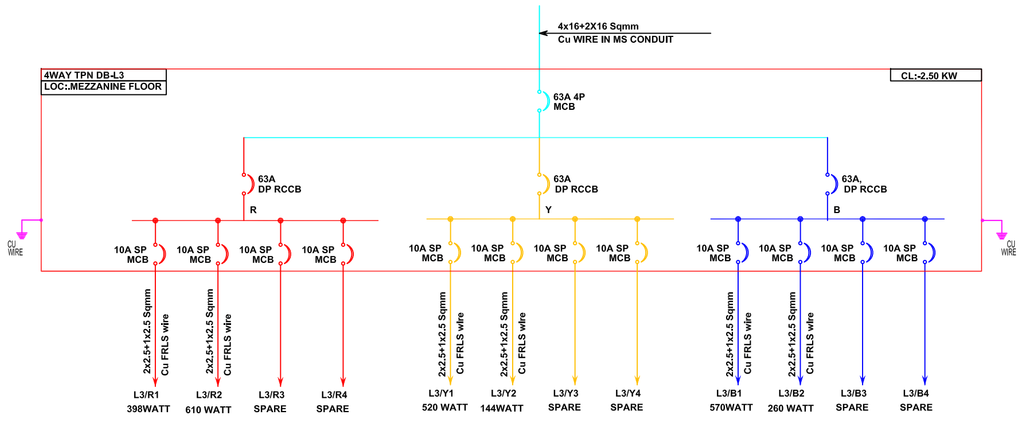

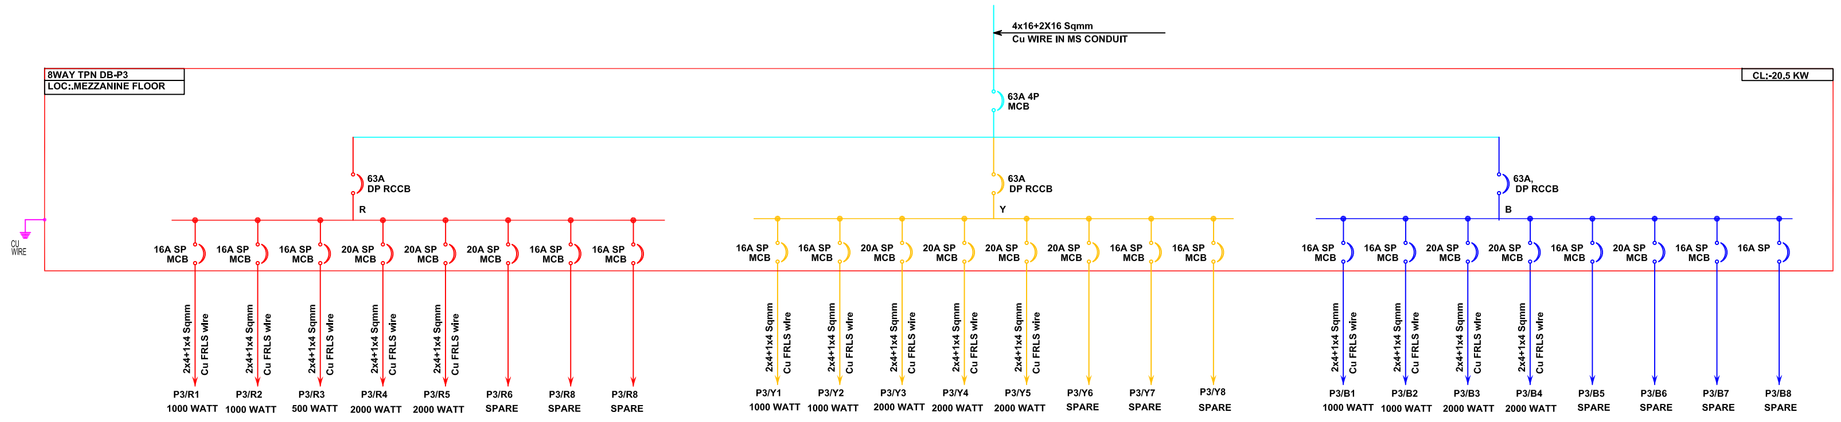

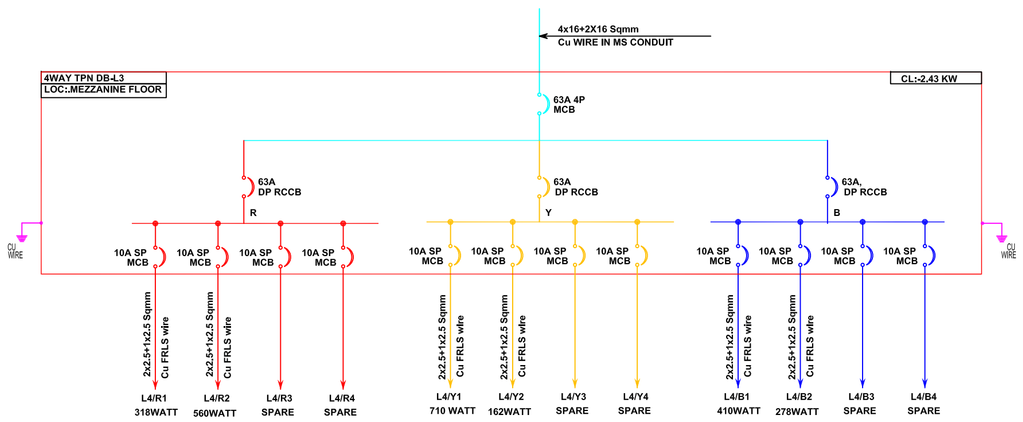

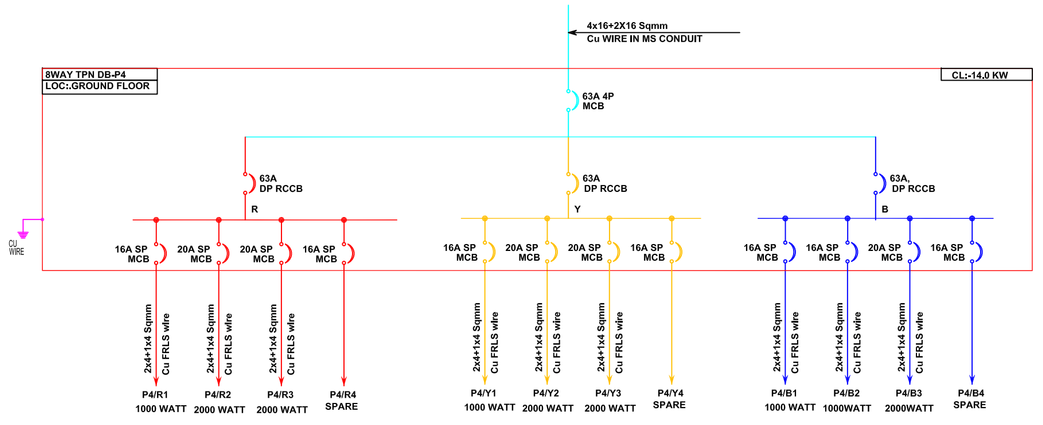

LEGEND:–

SYMBOL	DESCRIPTION
	NORMAL LIGHT SWITCH
	EM. LIGHT SWITCH
	FAN REGULATOR
	1X18W LED LIGHT
	1X12W LED CEILING LIGHT
	2X2 36W LED CEILING LIGHT
	1X18W LED WALL BRACKET LIGHT
	EXHAUST FAN
	6A SOCKET OUTLET FOR EXHAUST FAN
	CEILING FAN(1200MM)
	DATA OUTLET
	WALL FAN
	TELEPHONE OUTLET
	TV OUTLET
	6A SWITCH SOCKET OUTLET
	2X6A SWITCH SOCKET OUTLET FOR UPS
	16A SWITCH SOCKET OUTLET
AC	16A SWITCH SOCKET OUTLET FOR AC
	DISTRIBUTION BOARD
	INDOOR CCTV CAMERA
	OUTDOOR BULLET TYPE CAMERA
	MAGNATIC LOCK
	CARD READER
	PUSH BUTTON
	SMOKE DETECTOR
	MULTICRITERIA DETECTOR
	HEAT DETECTOR
	CONTROL MODULE FOR HOOTER
	HOOTER CUM STROBE
	MANUAL CALL POINT
	FIRE PHONE JACK PLATE
	CEILING MOUNTED 2W P.A. SPEAKER

GFC

- ☐ COMPLETION STAGE
- ☑ CONSTRUCTION STAGE
- ☐ TENDER STAGE
- ☐ CONCEPTUAL STAGE

SUFFIX	DATE	INITIALS	DETAILS

REVISIONS

PROJECT PROPONENT

BHOGAPURAM INTERNATIONAL AIRPORT CORPORATION LIMITED (BIACL) GOVT. OF A.P.

CONSULTANT

RITES
THE INFRASTRUCTURE PEOPLE
AIRPORTS DIVISION
(ISO – 9001 CERTIFIED)

JOB TITLE

DEVELOPMENT OF GREEN FIELD AIRPORT AT ORVAKALLU (KURNOOL), A.P., FOR DAY VFR OPERATIONS OF ATR 72 AIRCRAFT

Renu Khanna & Associates
architect, engineers, interiors & landscape planner
#138, sec-10, Panchkula, Haryana
India-134109
Ph. - +91-172-2563379, Fax.- +91-172-2584538
email: renukhanna.architect@yahoo.com
http://www.architectsrenukhanna.com/

DRAWING TITLE

ALL FLOOR DB DETAIL ELECTRICAL

Job. No.		Drg. No.	REVISIONS
		WD/ATC/ELEC–06	R1=10-09-2018
Scale	Date	Revision Suffix	
1:75	01–06–2018		
DRAWN	DEALT	CHECKED BY	P.CORD. APPROVED BY

COPYRIGHT
THIS DRAWING IS THE PROPERTY OF RITES LTD. IT SHALL NOT BE REPRODUCED, COPIED, USED IN ANY MANNER OR HANDED OVER TO ANY OTHER PERSON OR PARTY, WITHOUT THE PRIOR PERMISSION OF RITES LTD.